


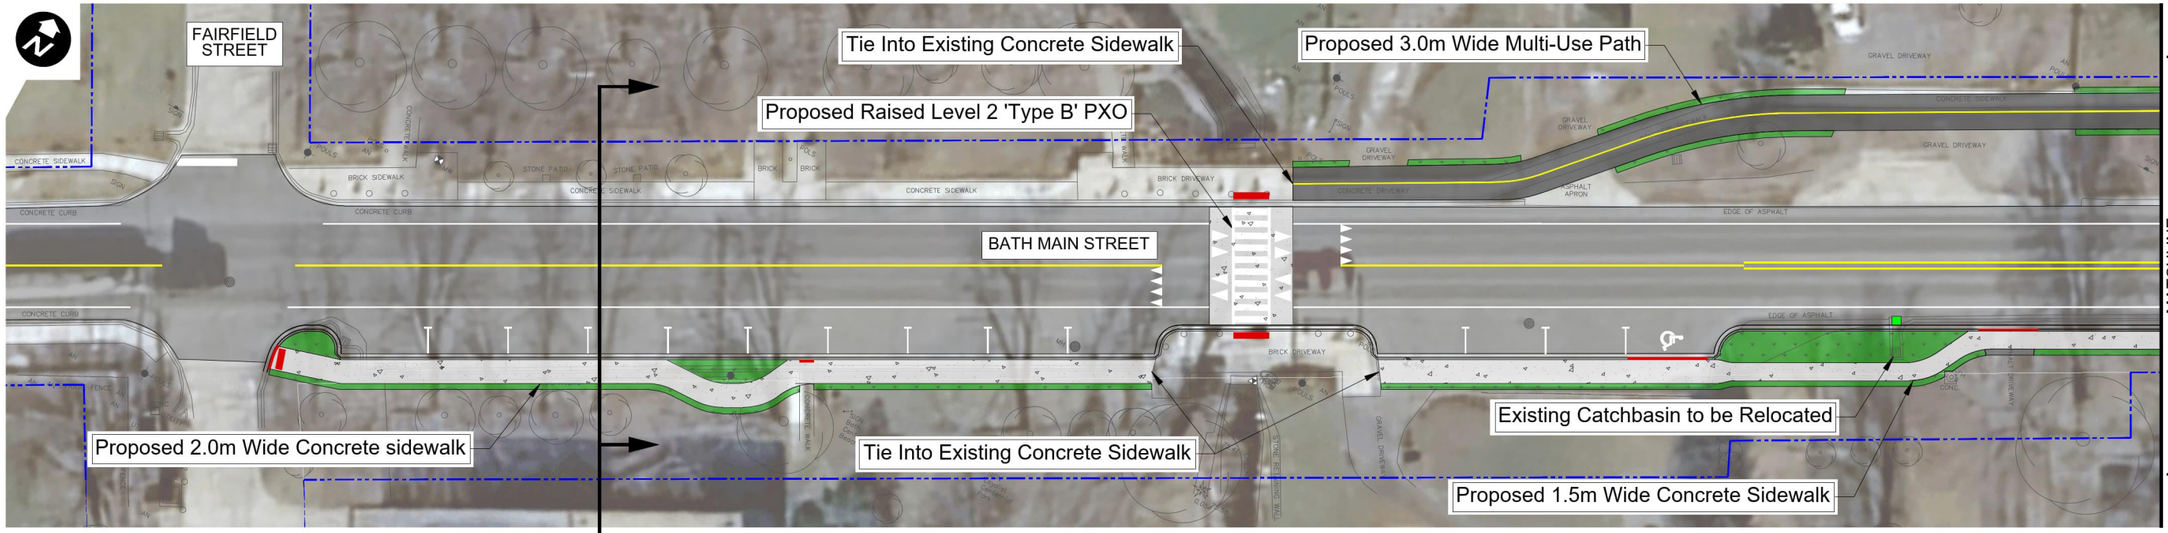


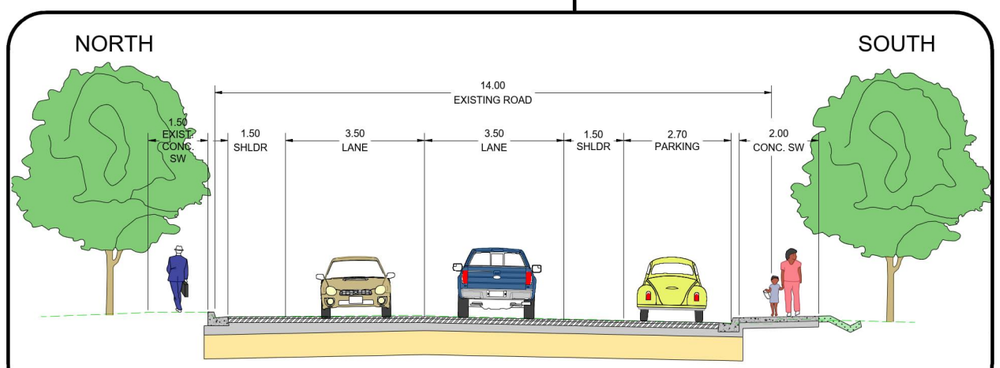

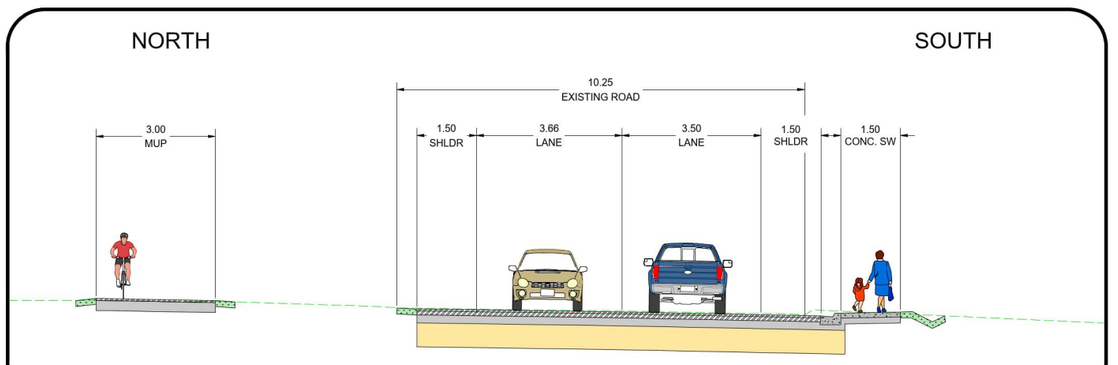

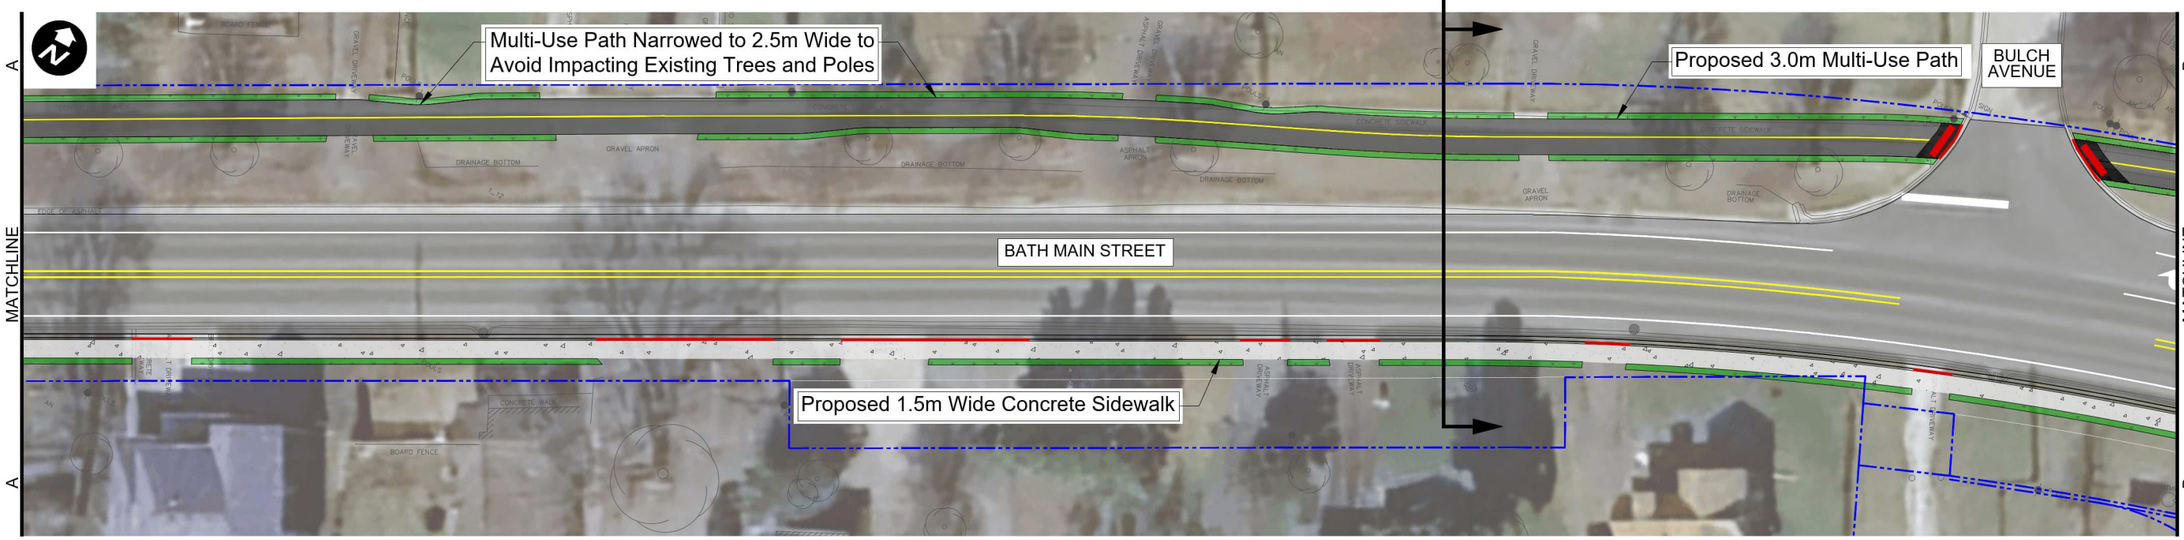


LOYALIST TOWNSHIP
BATH CONNECTING LINK
ROAD RECONSTRUCTION

AECOM


Legend:

- New Concrete Sidewalk
- Sod / Hyrdoseed
- New Asphalt Paving
- New Multi-Use Pathway
- Slope Protection
- Property Line
- Proposed Catch Basin
- New Concrete Curb
- Depressed Curb
- Tactile Walking Surface Indicator
- Tree to be Removed

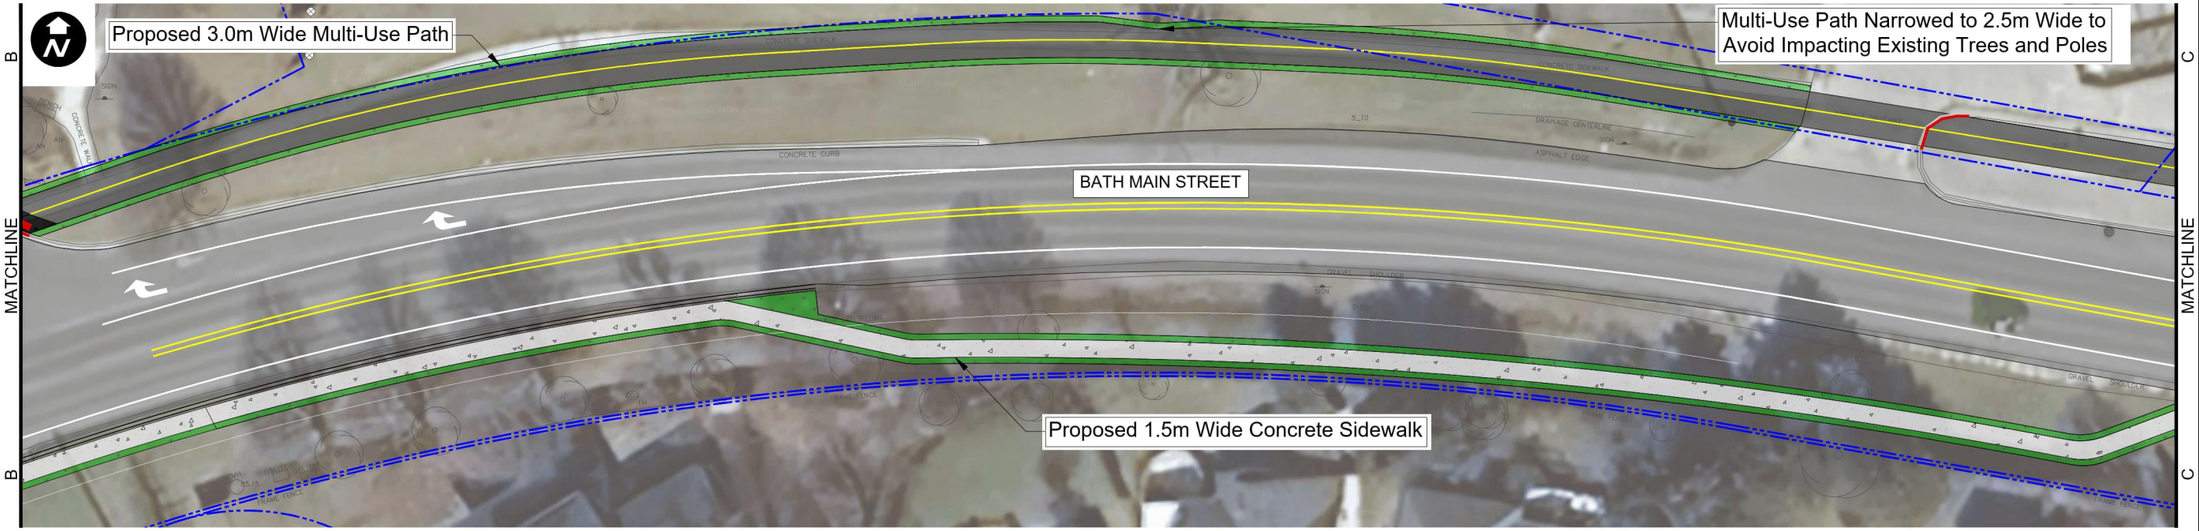

PXO – LEVEL 2: TYPE B



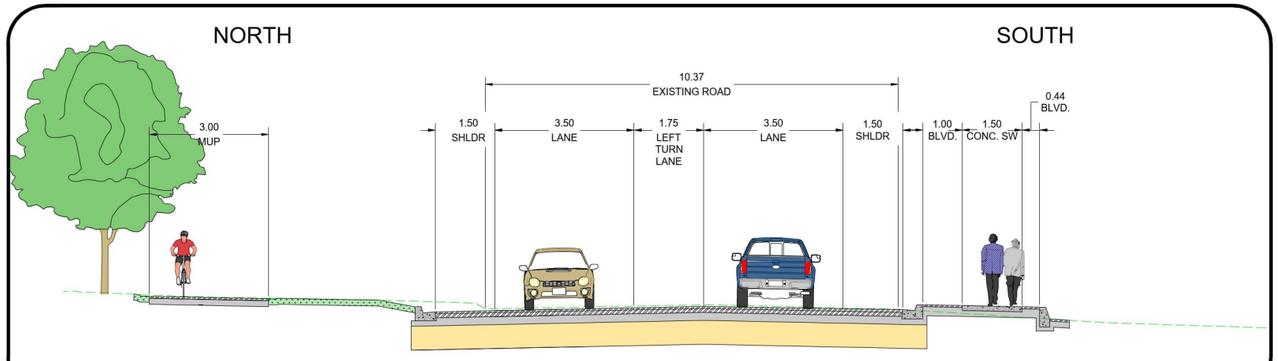



LOYALIST TOWNSHIP
BATH CONNECTING LINK
ROAD RECONSTRUCTION

AECOM

Legend:

- New Concrete Sidewalk
- Sod / Hyrdoseed
- New Asphalt Paving
- New Multi-Use Pathway
- Slope Protection
- Property Line
- Proposed Catch Basin
- New Concrete Curb
- Depressed Curb
- Tactile Walking Surface Indicator
- Tree to be Removed

Existing Catchbasin to be Relocated

Proposed 3.0m Wide Multi-Use Path

WINDERMERE BLVD

Existing Catchbasin to be Relocated

BATH MAIN STREET

MATCHLINE D

MATCHLINE E


Tie Into Existing Concrete Sidewalk

WINDERMERE BLVD

Tie Into Existing Concrete Sidewalk

NORTH

SOUTH

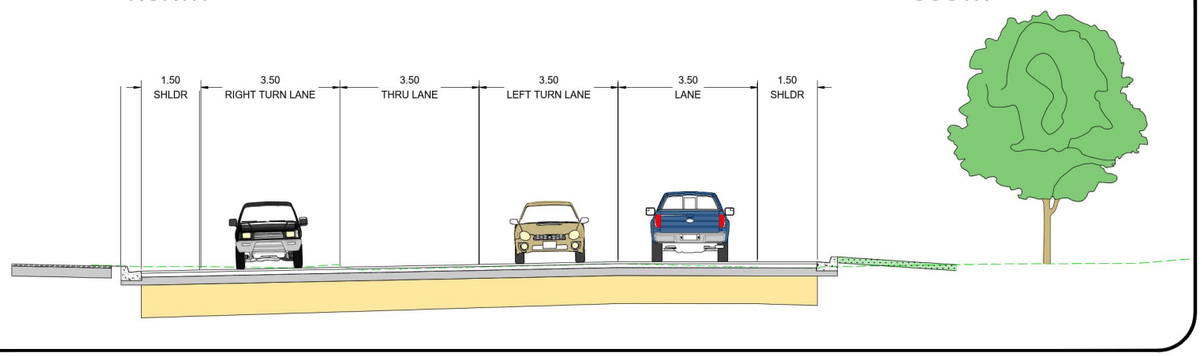



LOYALIST TOWNSHIP
BATH CONNECTING LINK
ROAD RECONSTRUCTION


AECOM

Legend:

- New Concrete Sidewalk
- Sod / Hyrdoseed
- New Asphalt Paving
- New Multi-Use Pathway
- Slope Protection
- Property Line
- Proposed Catch Basin
- New Concrete Curb
- Depressed Curb
- Tactile Walking Surface Indicator
- Tree to be Removed

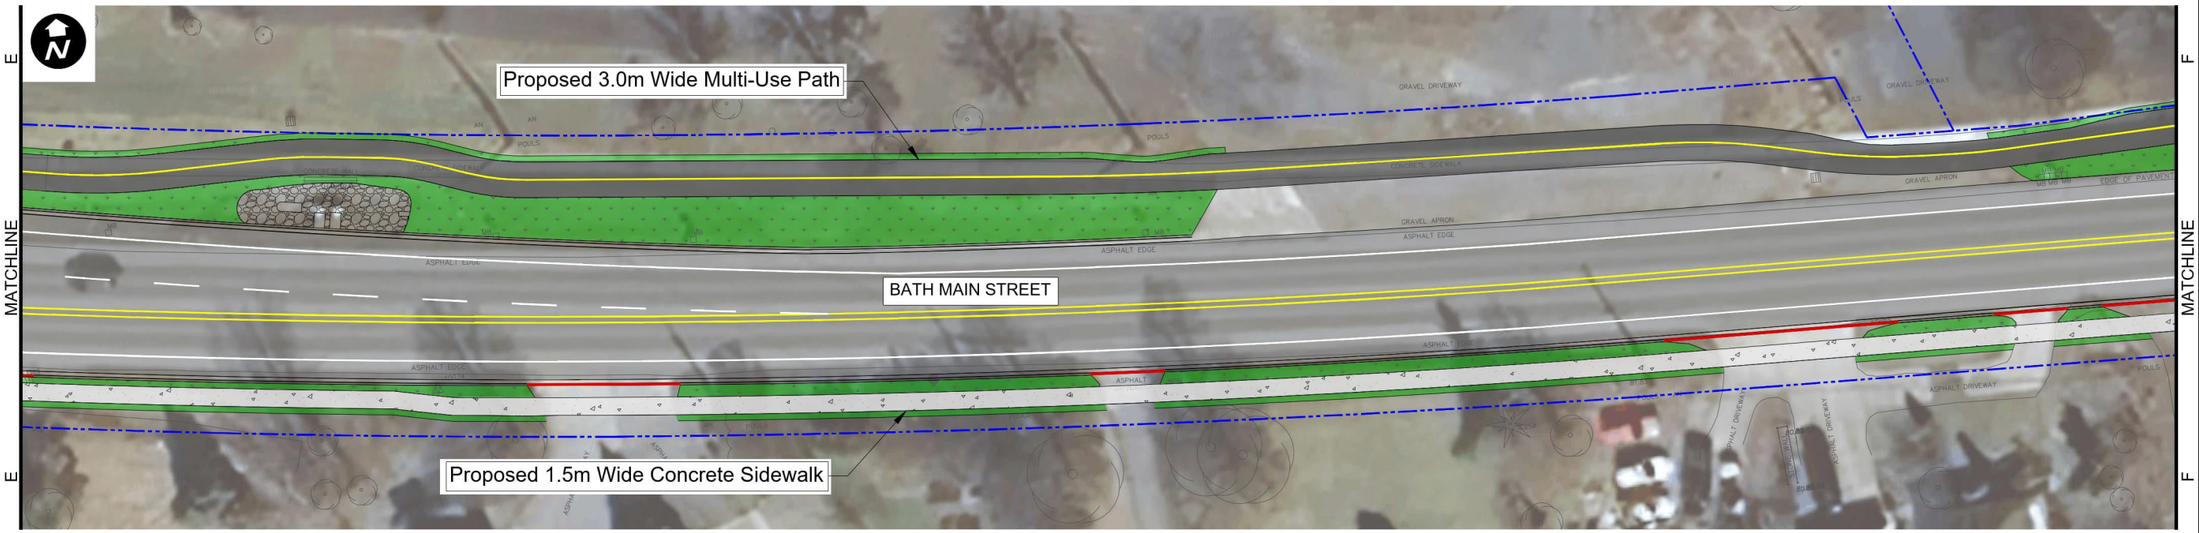

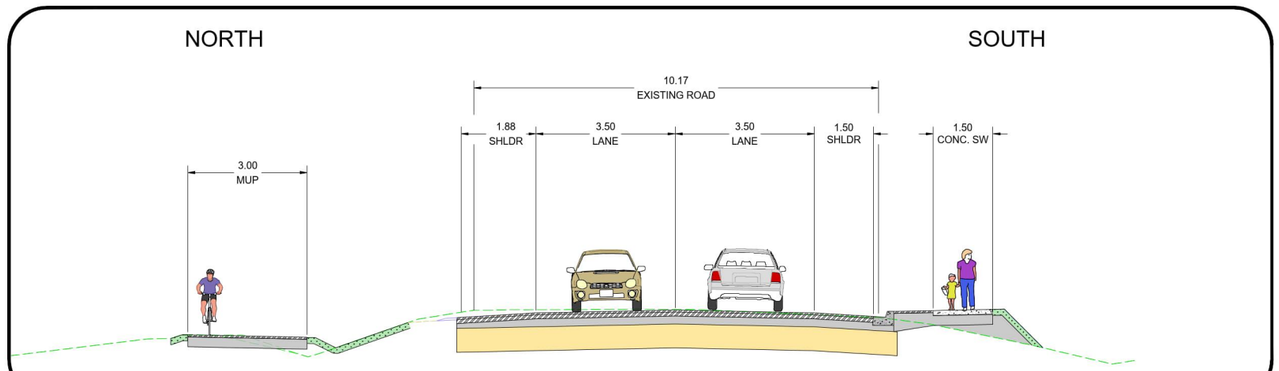

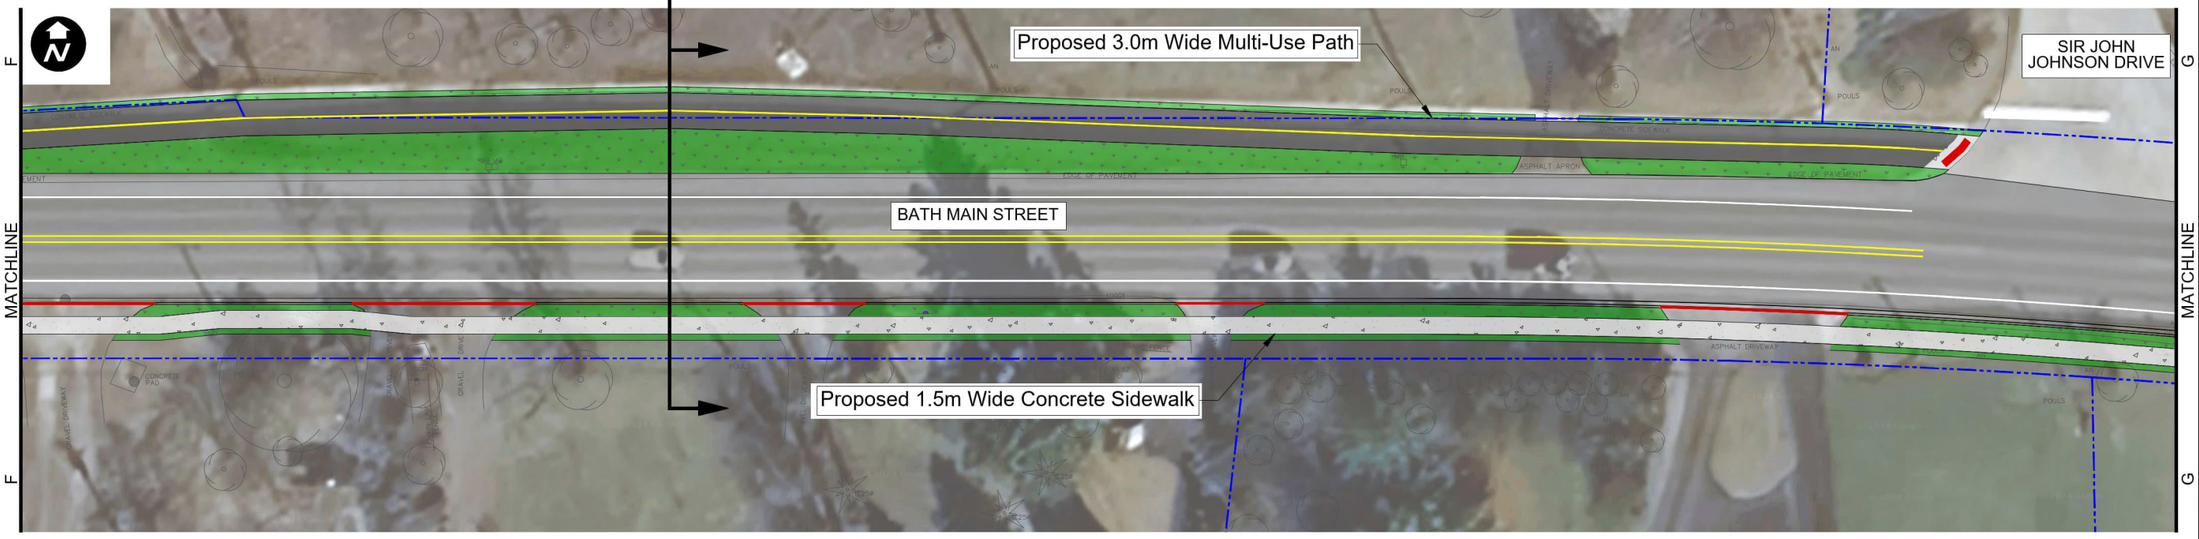

LOYALIST TOWNSHIP
BATH CONNECTING LINK
ROAD RECONSTRUCTION

AECOM


Legend:


- New Concrete Sidewalk
- Sod / Hyrdoseed
- New Asphalt Paving
- New Multi-Use Pathway
- Slope Protection
- Property Line
- Proposed Catch Basin
- New Concrete Curb
- Depressed Curb
- Tactile Walking Surface Indicator
- Tree to be Removed



NORTH

SOUTH

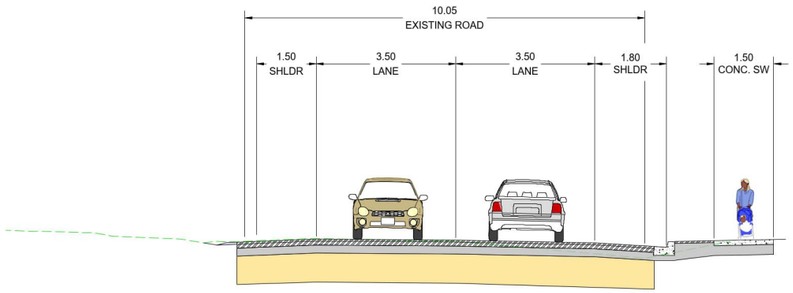

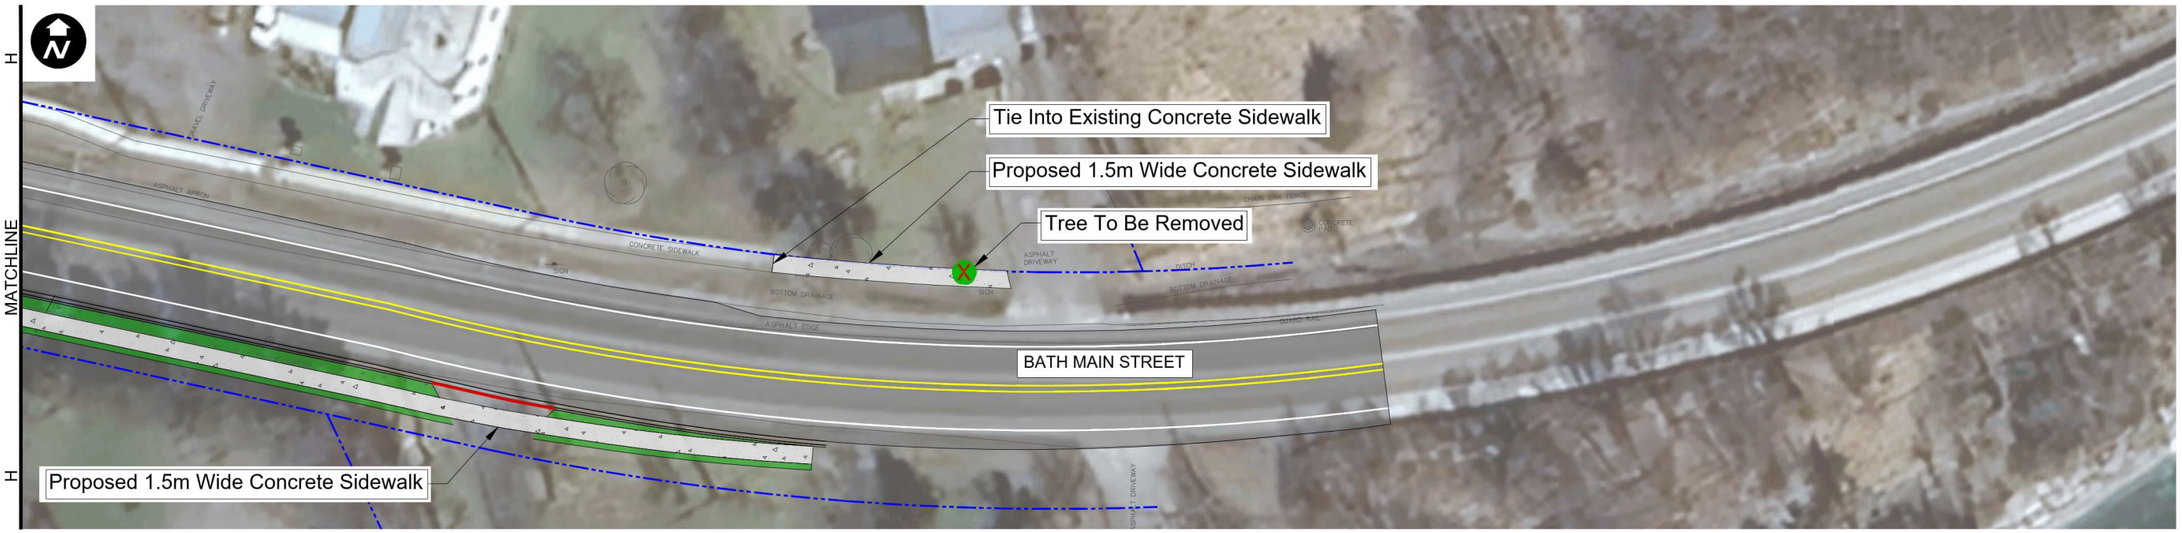

LOYALIST TOWNSHIP
BATH CONNECTING LINK
ROAD RECONSTRUCTION


AECOM

Legend:

- New Concrete Sidewalk
- Sod / Hyrdoseed
- New Asphalt Paving
- New Multi-Use Pathway
- Slope Protection
- Property Line
- Proposed Catch Basin
- New Concrete Curb
- Depressed Curb
- Tactile Walking Surface Indicator
- Tree to be Removed

LOYALIST TOWNSHIP
BATH CONNECTING LINK
ROAD RECONSTRUCTION

AECOM

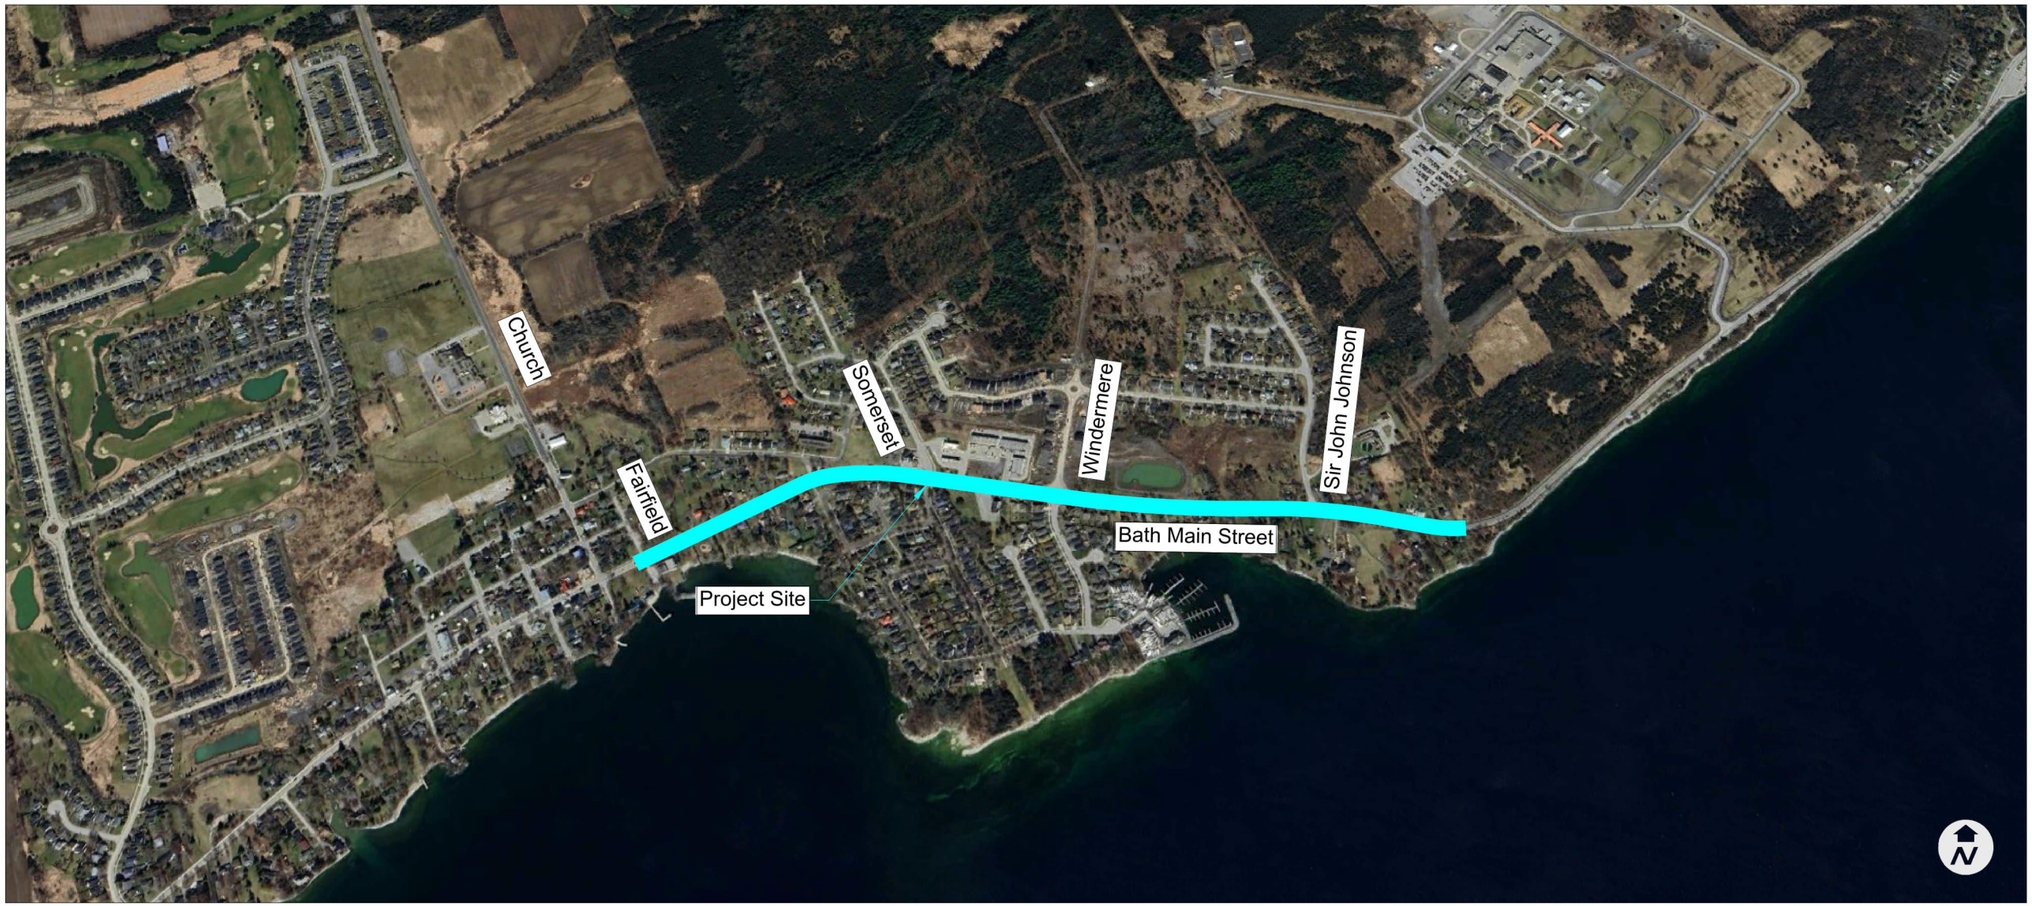

KEY PLAN

(Not to Scale)